UNIT TYPE	QTY
TWO BEDROOM	6
THREE BEDROOM	13
FOUR BEDROOM	2
FIVE BEDROOM	2
	23 TOTAL

NOTES:

1. - ALL DIMENSIONS TAKEN TO OUTSIDE FACES OF CONCRETE BLOCK FOUNDATION WALLS.
2. - EXISTING CONTOURS SHOWN THUS ~~~~~
3. - NEW OR FINISHED ELEVATIONS THUS +96.5
4. - UNIT TYPES (i.e. 2 BEDROOM, 3 BEDROOM, 4 BEDROOM, OR 5 BEDROOM) SHOWN THUS (2)
5. - SURVEY INFORMATION TAKEN FROM DRAFT PLAN OF SUBDIVISION OF LOTS 32 & 33 & PARTS OF LOTS 31, 34, & 36, REGISTERED PLAN No. 66, AND CERTIFIED BY C.W. ELLIOT O.L.S. DEC. 1962.
6. - SEE LANDSCAPE PLAN FOR EXTENT OF SODDING & PLANTING.
7. - SEE SITE SERVICES DRAWING FOR SITE INFORMATION ON PLUMBING & ELECTRICAL SERVICES TO UNITS.
8. EACH UNIT TO HAVE WOOD PRIVACY SCREENS (SEE DRWG. #2) AND 6'x8' PATIO OF 2"x6" PRESSURE COOKED PAVERS.
9. - ASPHALT PAVED WALKWAYS TO BE 3'0" WIDE.

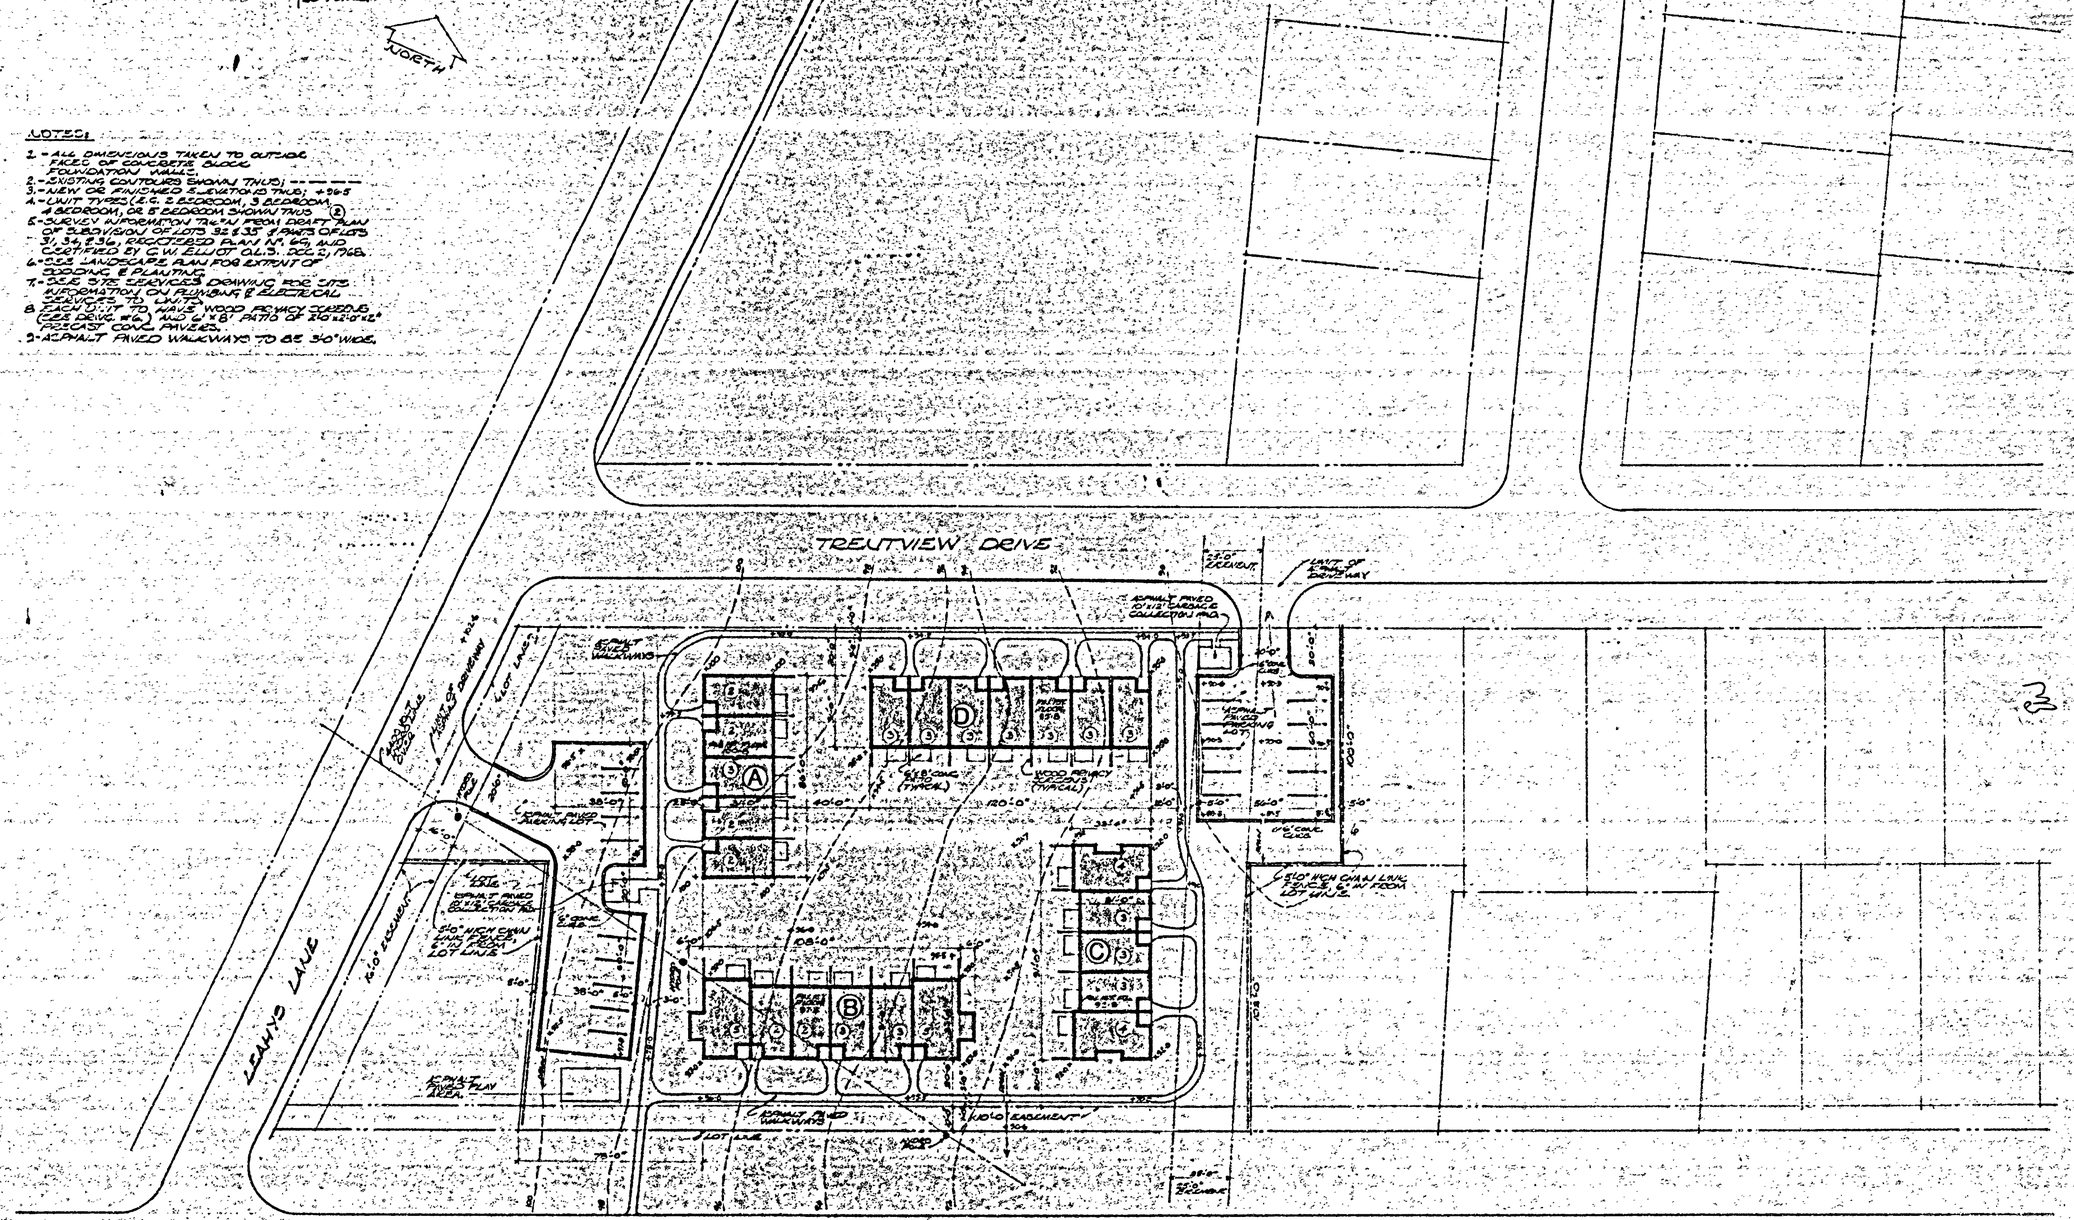

OH9

H.L. N.E.H.

SITE PLAN M3108-B01

ONTARIO HOUSING CORPORATION
FAMILY HOUSING PROJECT
PARKHILL RD. - PETERBOROUGH
CHARLES HUFFMAN LTD. - PETERBOROUGH
GENERAL CONTRACTOR.

WILLIAM LETT — ARCHITECT
45 COLBORNE ST., TORONTO 1. TEL. 364-5082

SCALE: 1" = 30'-0" | DATE: OCT. 1 1962
DRAWN: W.P. | PROJECT No. 6502

DRAWING No. 1 OF SEVEN

WILLIAM FITTMAN LETT ONTARIO ASSOCIATION OF ARCHITECTS MEMBER